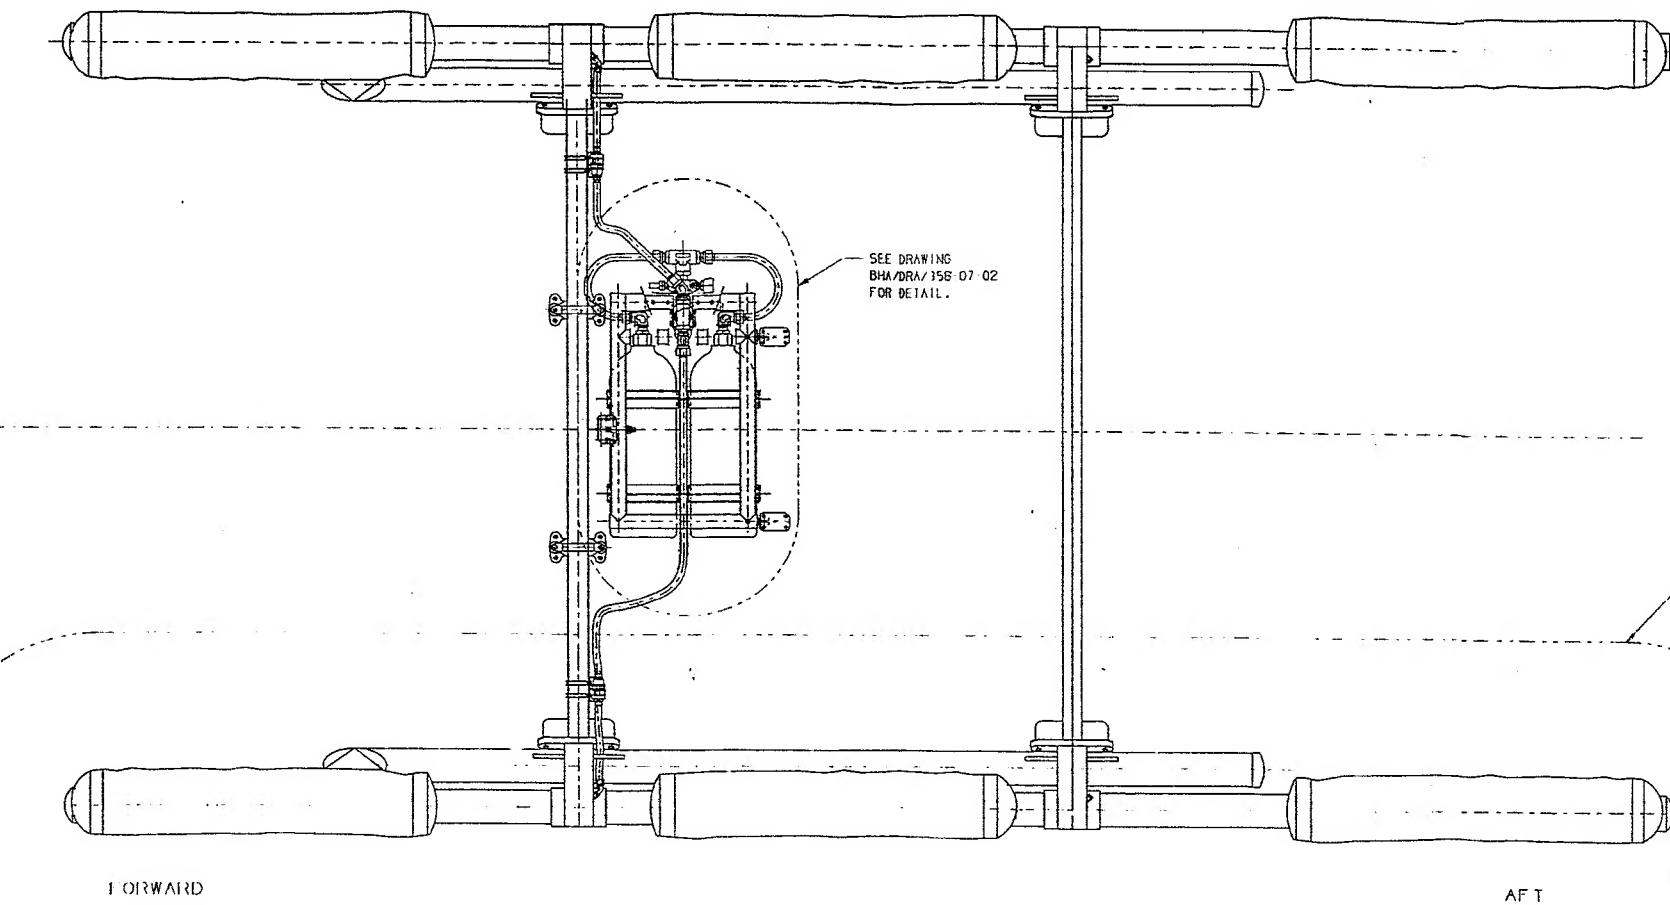


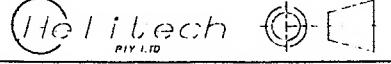
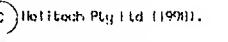
1	2	3	4	5	6	7	8	9	10	11	12
REVISION TABLE											
REV	DRAWING NUMBER	DATE	REVISION DESCRIPTION/REASON								
A	BHA/DRA/358 15-01	17/11/90	ORIGINAL ISSUE								
B	BHA/DRA/358 15-01		DW/ CHANGES								
C	BHA/DRA/358 15-01	19/06/92	BHP TO 1007								
D	BHA/DRA/358 15-01		BHP TO 1013								
E	BHA/DRA/358 15-01	17/06/96	CONSOLIDATION								
F	BHA/DRA/358 15-01	15/04/98	FOR F3								



FORWARD

AFT

APPROVED pursuant to a direction given by Regulation 32 of the Civil Aviation Regulations on date: 15-4-98  
signature: C.W. WHITNEY  
name: C.W. WHITNEY  
being an Authorised Person for and on behalf of Helitech Pty Ltd  
Certificate of Approval 3300  
A.C.N. 010 600 987

REFERENCE DRAWINGS		MANUFACTURING OPERATIONS	MATERIAL	DIMENSIONS IN MM	 <b>BRISBANE HELIPORT</b> FANNINGTON AVE, EAGLETAWN Incorporated in Queensland  <small>This drawing and designs contained herein          remain the property of HELITECH PTY LTD.          They may not be copied or reproduced without written          permission from the owner.</small>	DRAWN	NOVA KIRKUNEN	Client	HEЛИТЕХ PTY. LTD.			
BHA/DRA/358 01-01	MATERIALS LIST	ALL DIMENSIONS TO BE MAINTAINED READING ALL DRAWS. MAX ALL SWEEP (0.075" 0.011") 0.4mm 0.08mm	SURFACE ROUGHNESS U.H.O INCLUDING BORE HOLE'S FOR DRILLED HOLE'S	MATERIAL	DATE	15/04/98	Title	KWIK FLOAT INSTALLATION GENERAL ASSEMBLY - FORWARD BOTTLE RACK BELL 206 A & B SERIES				
BHA/DRA/358 01-02	MATERIALS LIST (CONTINUED)				SCALE	1:10						
					CHECKED BY	C.W. WHITNEY						
					DATE PLOTTED	15/04/98						
					IRN	341	CI	118	Drawing Number	BHA/DRA/358-15-01	Revision	

1 2 3 4 5 6 7 8 9 10 11 12